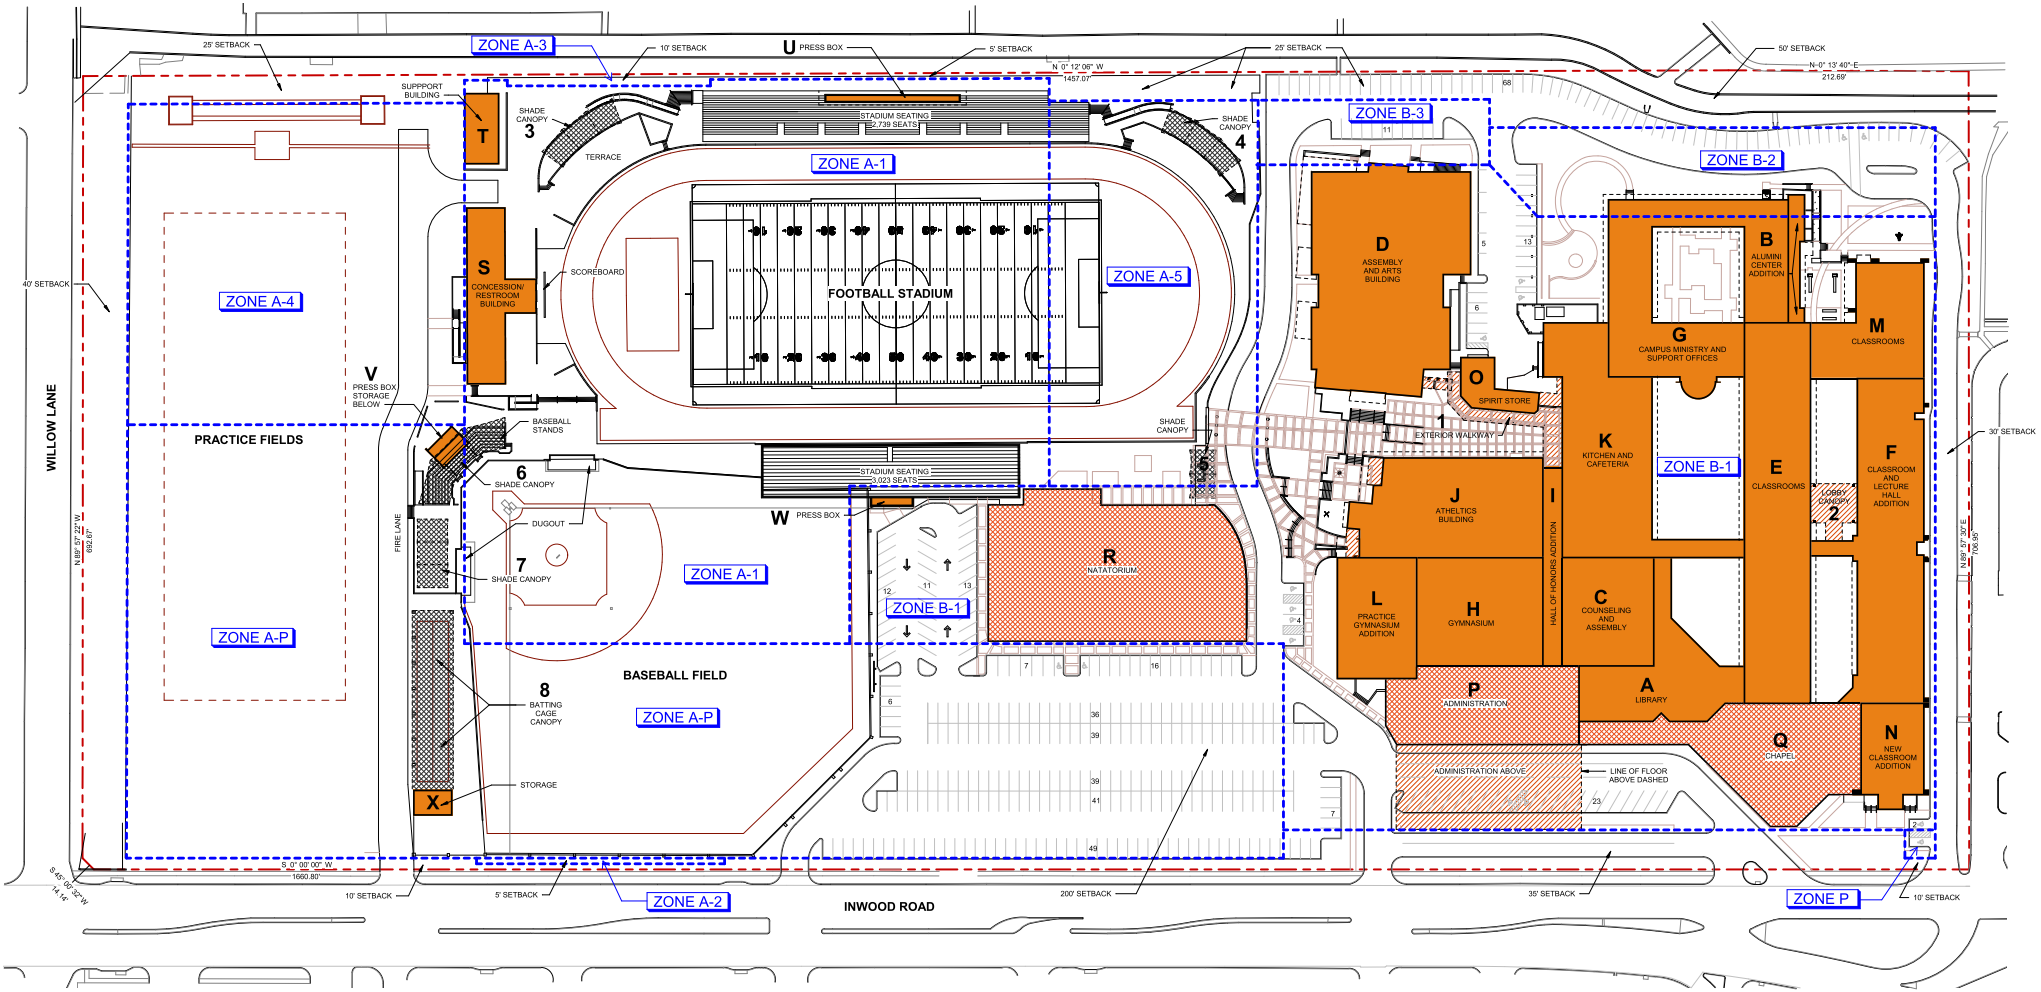
ZONE A-3
ZONE A-1
ZONE A-4
ZONE A-5
ZONE A-P
ZONE A-2
ZONE B-1
ZONE B-2
ZONE B-3
ZONE P
FOOTBALL STADIUM
STADIUM SEATING 2,739 SEATS
STADIUM SEATING 3,023 SEATS
PRACTICE FIELDS
BASEBALL FIELD
WILLOW LANE
INWOOD ROAD
PRESS BOX
SUPPPORT BUILDING
SHADE CANOPY
TERRACE
SCOREBOARD
CONCESSION/ RESTROOM BUILDING
PRESS BOX STORAGE BELOW
BASEBALL STANDS
DUGOUT
BATTING CAGE CANOPY
STORAGE
FIRE LANE
NATATORIUM
ASSEMBLY AND ARTS BUILDING
SPIRIT STORE
EXTERIOR WALKWAY
ATHELTICS BUILDING
PRACTICE GYMNASIUM ADDITION
GYMNASIUM
HALL OF HONORS ADDITION
KITCHEN AND CAFETERIA
COUNSELING AND ASSEMBLY
CAMPUS MINISTRY AND SUPPORT OFFICES
ALUMINI CENTER ADDITION
CLASSROOMS
LOBBY CANOPY
CLASSROOM AND LECTURE HALL ADDITION
ADMINISTRATION
LIBRARY
CHAPEL
NEW CLASSROOM ADDITION
ADMINISTRATION ABOVE
LINE OF FLOOR ABOVE DASHED
25' SETBACK
10' SETBACK
5' SETBACK
50' SETBACK
40' SETBACK
30' SETBACK
200' SETBACK
35' SETBACK
N 0° 12' 08" W 1457.07'
N 0° 13' 40" E 212.69'
S 0° 00' 00" W 1660.80'
N 89° 57' 22" W 692.07'
N 89° 57' 30" E 706.95'
S 45° 00' 32" W 14.14'